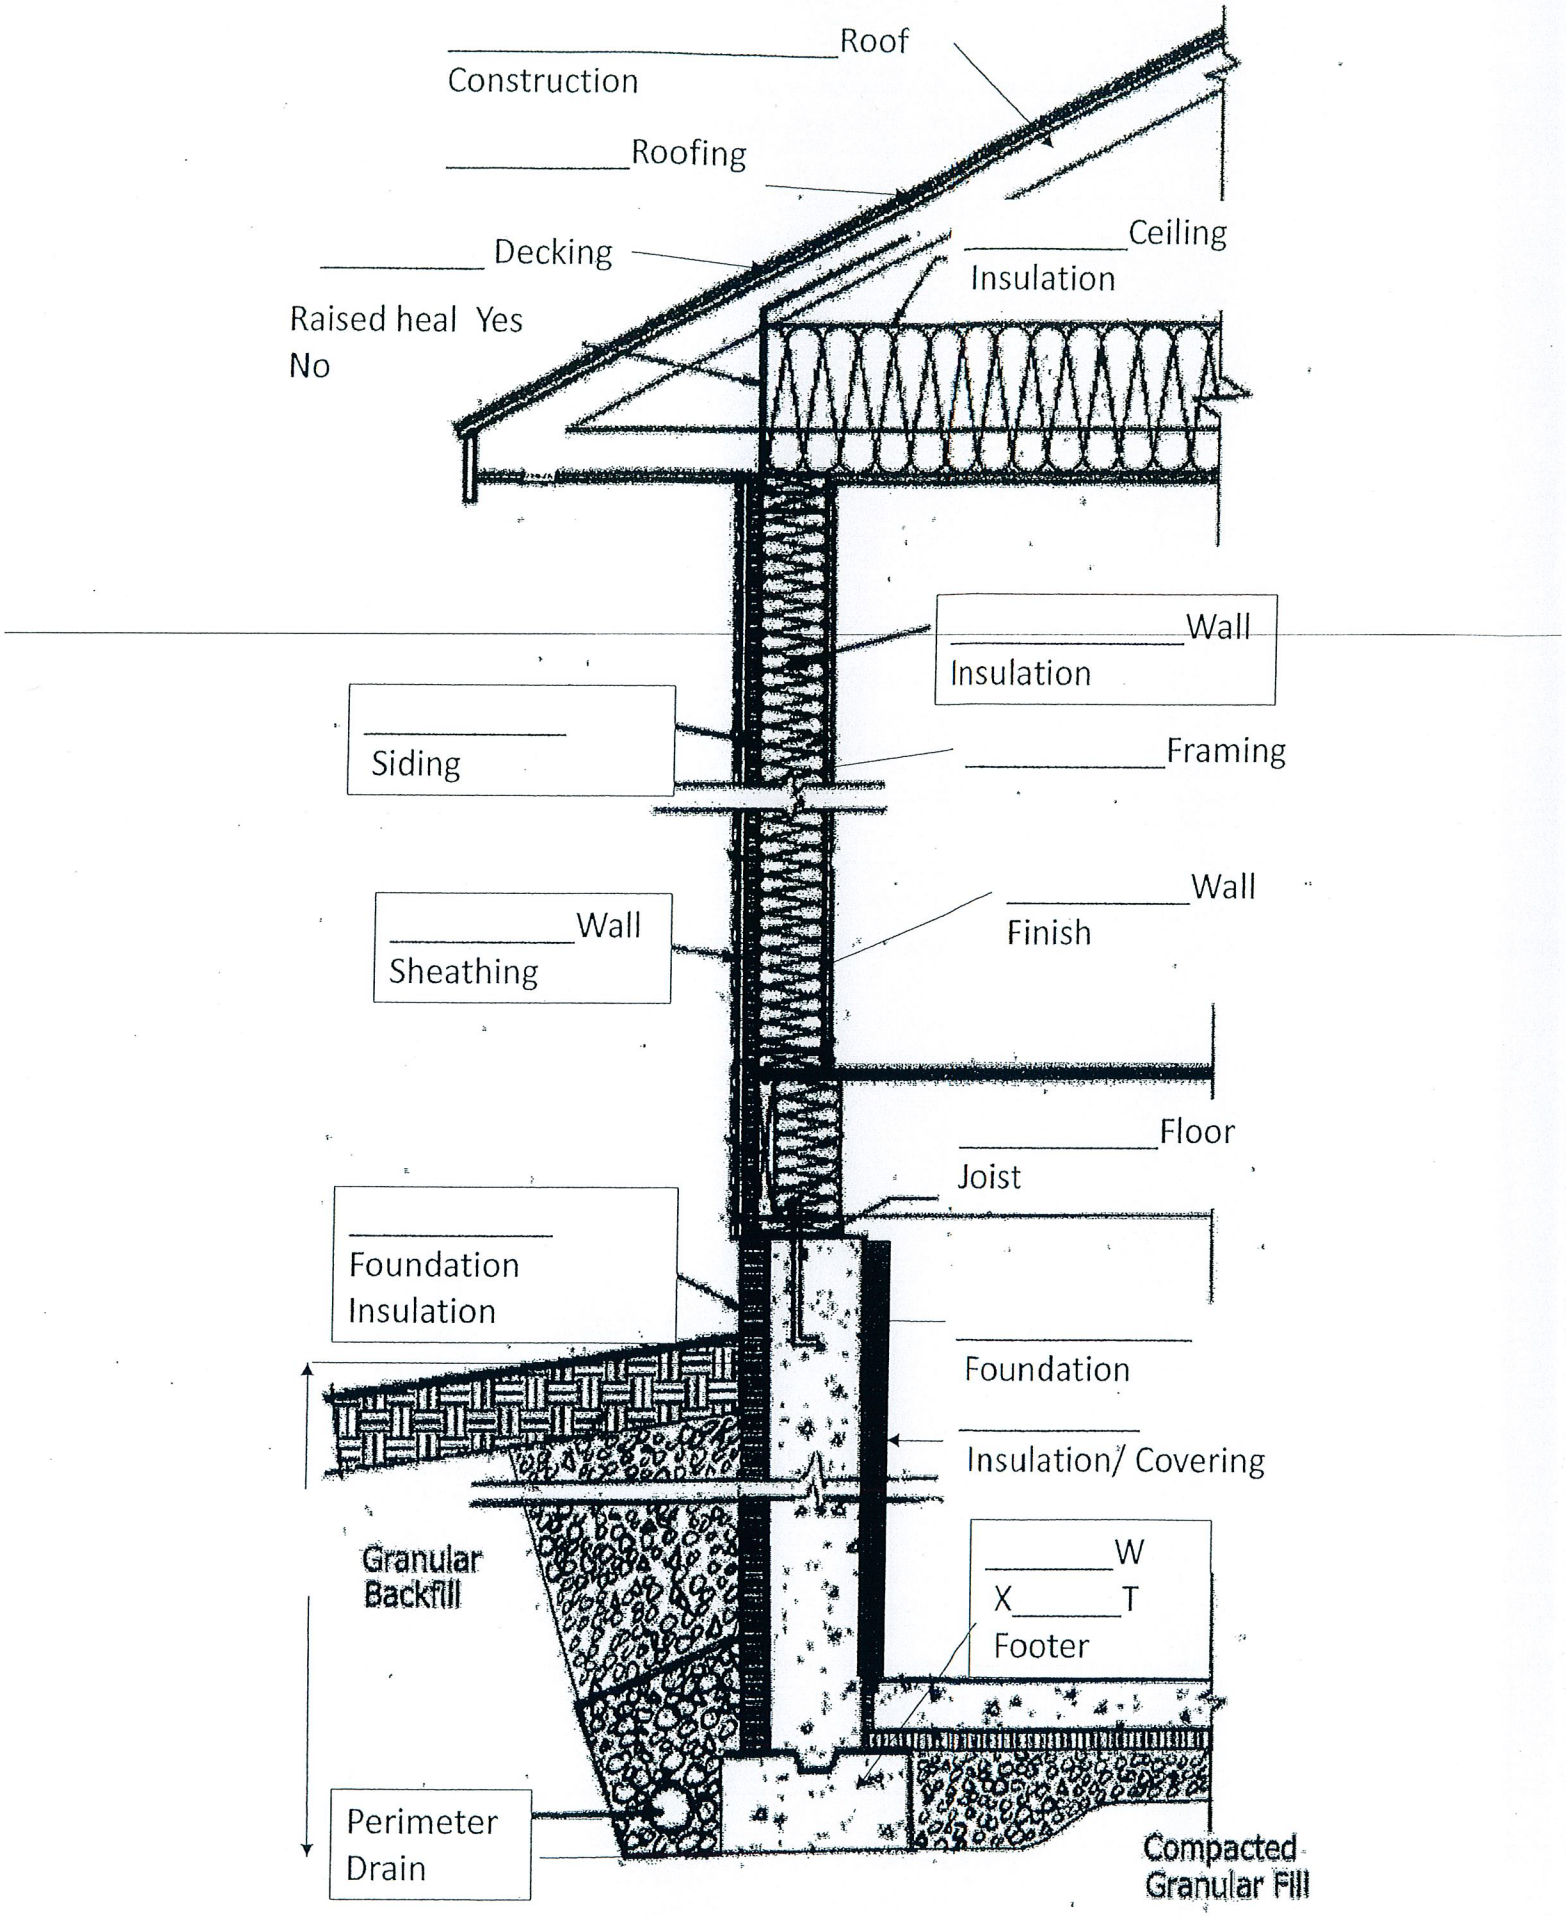

WALL SECTION - TYP.
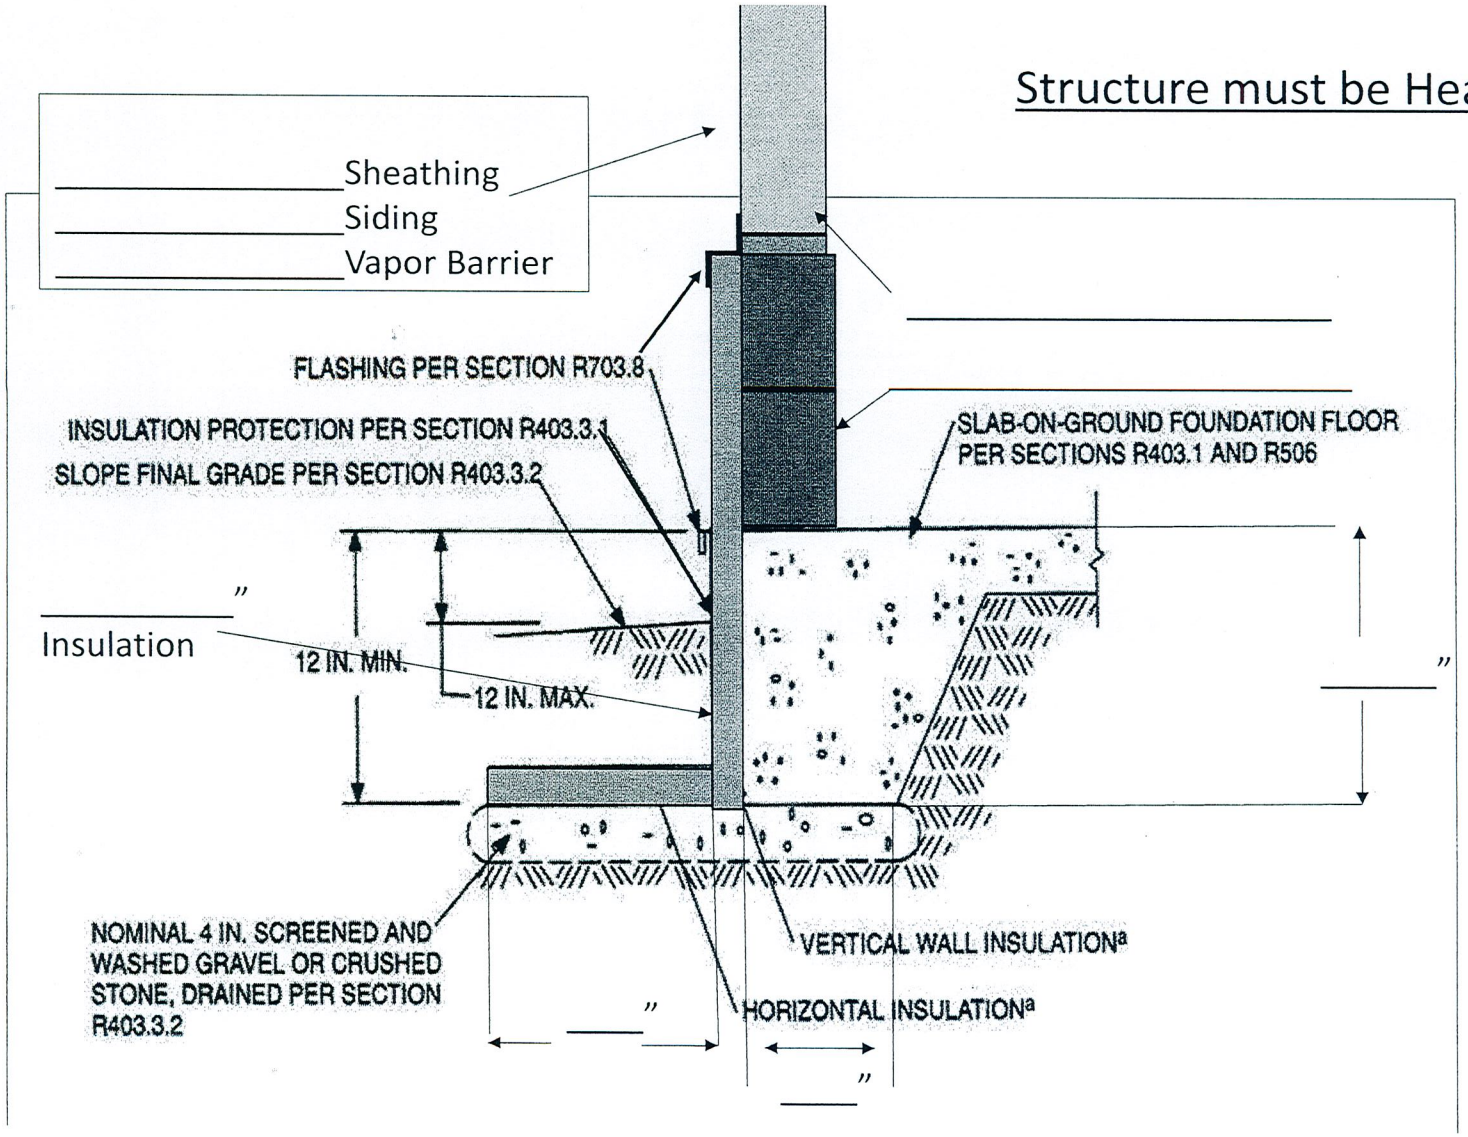
Structure must be Heated