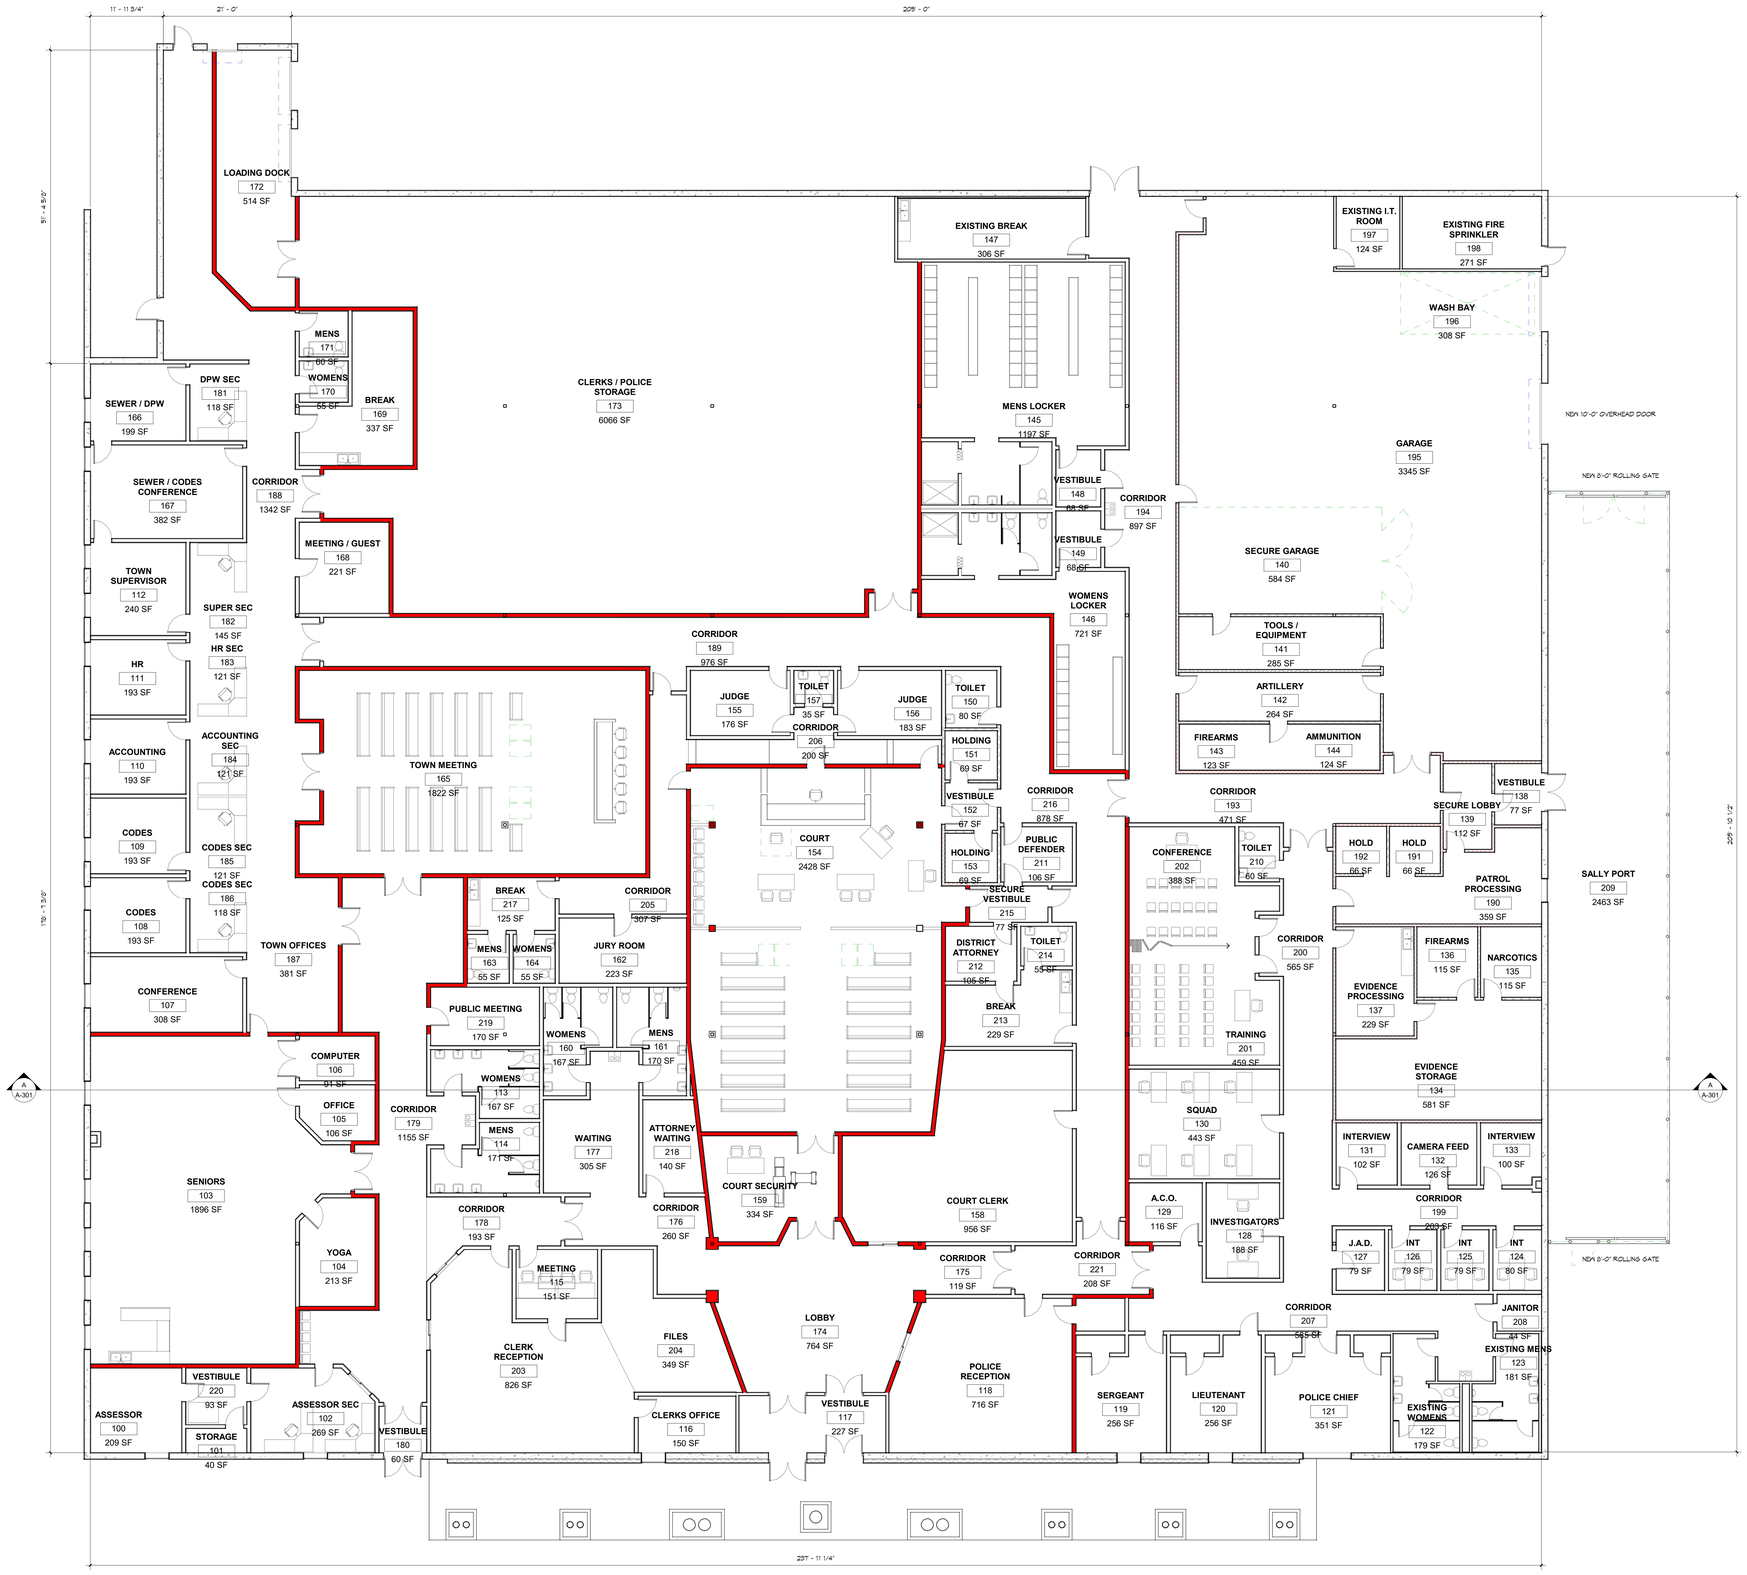

1 A-099 FIRST FLOOR PLAN Overall
36x48
1/8" = 1'-0"

WWW.GYMODPC.COM
18989 US Route 11
Watertown, NY 13601
315-788-3900

GYMO
Architecture
Engineering
Environmental
Land Surveying

COPYRIGHT© - 2018
GYMO
ARCHITECTURE, ENGINEERING
& LAND SURVEYING, D.P.C.

IT IS A VIOLATION OF SECTION 7209, SUBDIVISION 2 OF THE NEW YORK STATE EDUCATION LAW FOR ANY PERSON, UNLESS ACTING UNDER THE DIRECTION OF A LICENSED PROFESSIONAL ENGINEER OR LAND SURVEYOR TO ALTER THIS DOCUMENT IN ANY WAY. IF THIS DOCUMENT SUCH LICENSE SHALL AFFIX HIS OR HER SEAL AND THE NOTATION "ALTERED BY" FOLLOWED BY HIS OR HER SIGNATURE AND DATE AND A SPECIFIC DESCRIPTION OF ALTERATION.

OVERALL FLOOR PLAN
CONSOLIDATION PROJECT
TOWN OF NEW HARTFORD
NEW HARTFORD, NEW YORK

Project Number:	2018-113
Scale:	1/8" = 1'-0"
Date:	05/23/18
Drawn by:	Author
Designed by:	Designer
Checked by:	Checker
Date Issued:	06/06/18
Dwg. No:	A-099