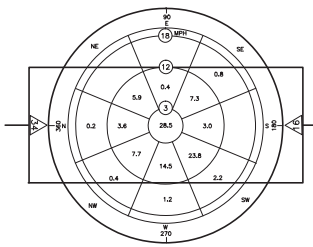

WIND ROSE

SOURCE: U.S. FOREST SERVICE McCALL, IDAHO
PERIOD: 1971 – 1973
10.5 KNOT CROSSWIND COVERAGE : 97.2%

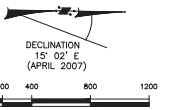

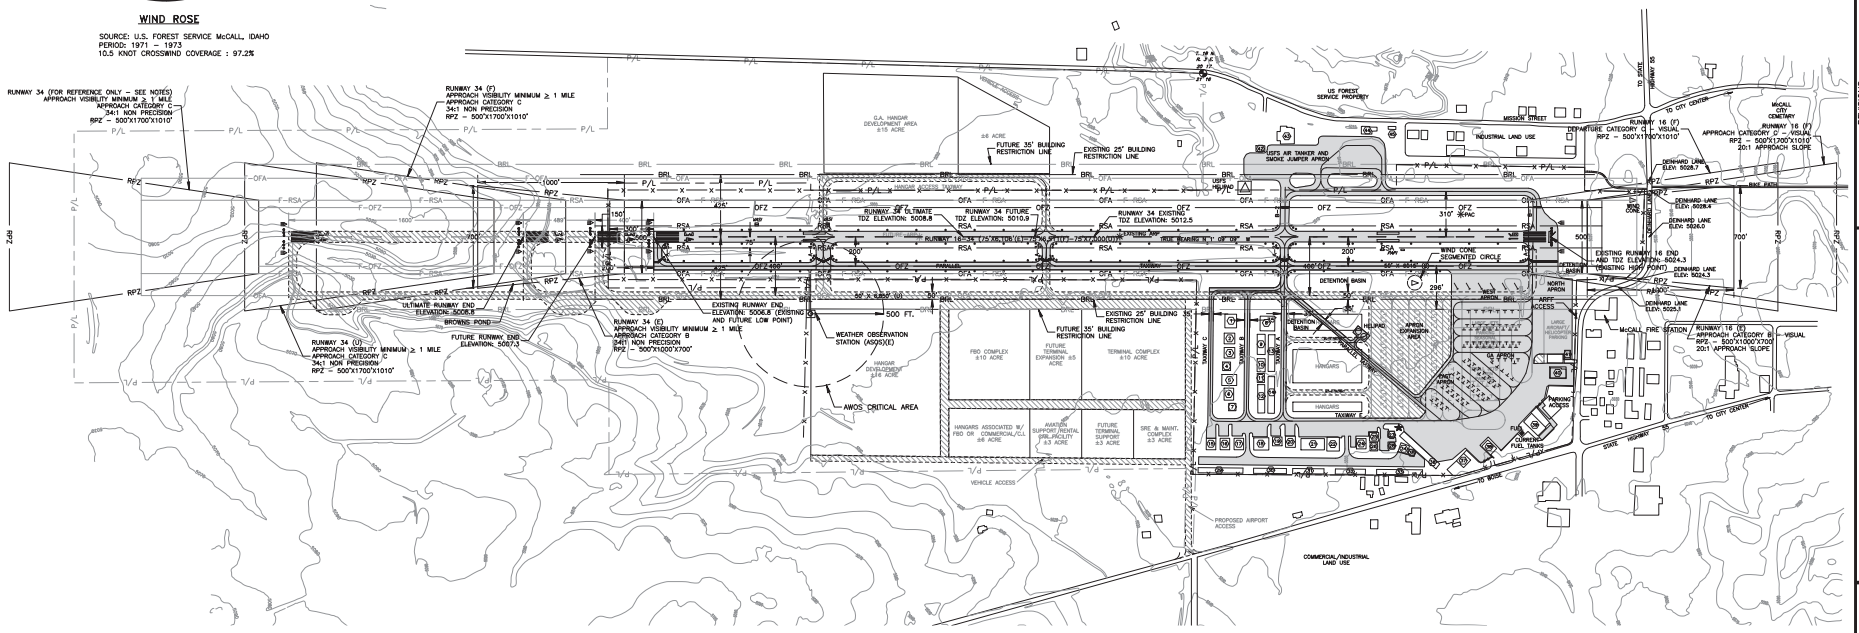
RUNWAY 34 (F)
APPROACH VISIBILITY MINIMUM ≥ 1 MILE
APPROACH CATEGORY C
34:1 NON PRECISION
RPZ – 500'X1700'X1010'
RUNWAY 34 (FOR REFERENCE ONLY – SEE NOTES)
APPROACH VISIBILITY MINIMUM ≥ 1 MILE
APPROACH CATEGORY C
34:1 NON PRECISION
RPZ – 500'X1700'X1010'
RUNWAY 34 (U)
APPROACH VISIBILITY MINIMUM ≥ 1 MILE
APPROACH CATEGORY C
34:1 NON PRECISION
RPZ – 500'X1700'X1010'
RUNWAY 34 (F)
APPROACH VISIBILITY MINIMUM ≥ 1 MILE
APPROACH CATEGORY B
34:1 NON PRECISION
RPZ – 500'X1000'X700'
RUNWAY 16 (F)
DEPARTURE CATEGORY C – VISUAL
RPZ – 500'X1700'X1010'
RUNWAY 16 (F)
APPROACH CATEGORY D – VISUAL
RPZ – 500'X1700'X1010'
20:1 APPROACH SLOPE
RUNWAY 16 (E)
APPROACH CATEGORY B – VISUAL
RPZ – 500'X1000'X700'
20:1 APPROACH SLOPE
RUNWAY 16-34
5,750' X 75' (ASPHALT)
RUNWAY 34 ULTIMATE
TDZ ELEVATION: 5008.8
RUNWAY 34 FUTURE
TDZ ELEVATION: 5010.9
RUNWAY 34 EXISTING
TDZ ELEVATION: 5012.5
EXISTING RUNWAY END
ELEVATION: 5006.8 (EXISTING 25:1
AND FUTURE LOW POINT)
ULTIMATE RUNWAY END
ELEVATION: 5008.8
FUTURE RUNWAY END
ELEVATION: 5007.3
EXISTING RUNWAY END
ELEVATION: 5024.3
EXISTING HIGH POINT
TDZ ELEVATION: 5024.3
BROWNS POND
WEATHER OBSERVATION
STATION (ASOS)(E)
AWOS CRITICAL AREA
500 FT.
FUTURE 35' BUILDING
RESTRICTION LINE
EXISTING 25' BUILDING
RESTRICTION LINE
FUTURE 35' BUILDING
RESTRICTION LINE
EXISTING 25' BUILDING
RESTRICTION LINE
G.A. HANGAR
DEVELOPMENT AREA
±15 ACRE
±6 ACRE
FUTURE 35' BUILDING
RESTRICTION LINE
EXISTING 25' BUILDING
RESTRICTION LINE
HANGAR ACCESS TAXIWAY
FBO COMPLEX
±10 ACRE
FUTURE
TERMINAL
EXPANSION
±5
ACRE
TERMINAL COMPLEX
±10 ACRE
HANGAR
DEVELOPMENT
±16 ACRE
HANGARS ASSOCIATED W/
FBO OR COMMERCIAL/GA
±6 ACRE
AVIATION
SUPPORT/RENTAL
GRN./FACILITY
±3 ACRE
FUTURE
TERMINAL
SUPPORT
±3 ACRE
SRE & MAINT.
COMPLEX
±3 ACRE
VEHICLE ACCESS
PROPOSED AIRPORT
ACCESS
COMMERCIAL/INDUSTRIAL
LAND USE
US FOREST
SERVICE PROPERTY
INDUSTRIAL LAND USE
USFS AIR TANKER AND
SMOKE JUMPER APRON
MISSION STREET
McCALL
CITY
CEMETERY
10 CITY CENTER
DENHARD LANE
ELEV. 5026.7
DENHARD LANE
ELEV. 5028.4
DENHARD LANE
ELEV. 5026.0
DENHARD LANE
ELEV. 5024.3
DENHARD LANE
ELEV. 5025.2
EXISTING RUNWAY 16 END
AND TDZ ELEVATION: 5024.3
EXISTING HIGH POINT
WIND CONE
SEGMENTED CIRCLE
DETENTION BASIN
DETENTION
BASIN
NORTH
APRON
WEST
APRON
APRON
EXPANSION
AREA
HELIPAD
ARFF
ACCESS
LARGE
AIRCRAFT
SUPPORTING
TIEDOWN
AREA
McCALL FIRE STATION
U.S. FOREST
SERVICE
BASE
PARKING
ACCESS
FUEL
FARM
COMMERCIAL
FUEL FARM
TAXIWAY A
TAXIWAY B
TAXIWAY C
TAXIWAY D
TAXIWAY E
TAXIWAY F
TAXIWAY G
HANGARS
HANGARS
TAXIWAY
SHORT
APRON
SHORT
APRON
HIGHWAY 55
STATE
10 CITY CENTER
10 WIDE
TERMINAL
ACCESS
ROAD
ENTRANCE
ROAD
ENTRANCE
ROAD
ENTRANCE