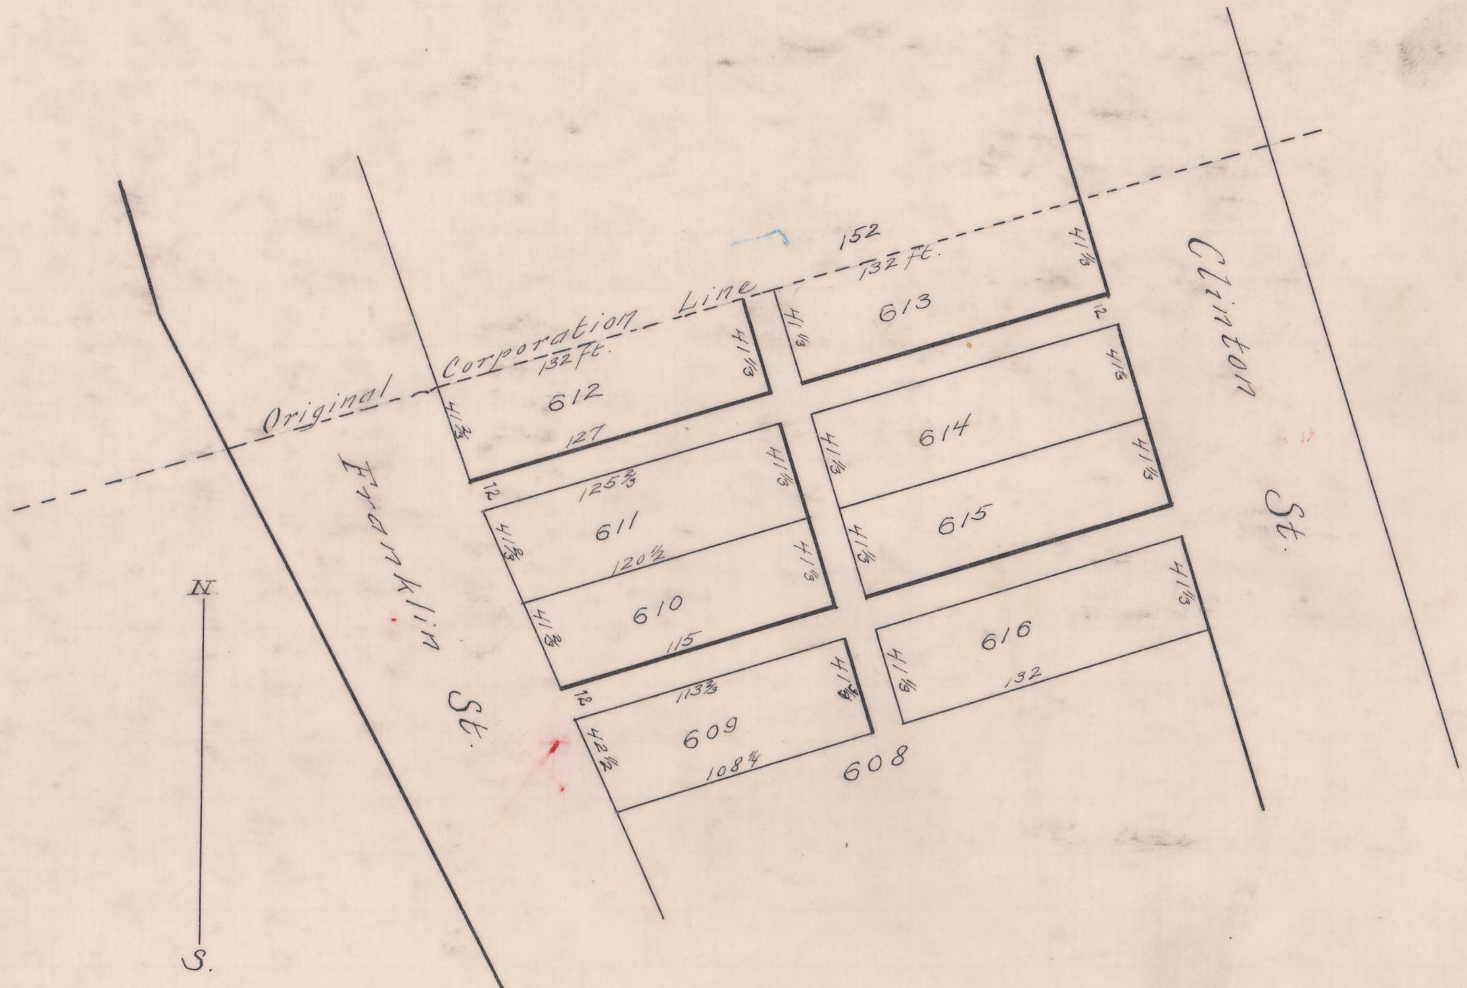

School Lot Subdivision of Richwood Ohio

Know all men by these Presents. That E.Y. King President and S.M. Blake Clerk of the Richwood Union School Board of Richwood Union County and State of Ohio in pursuance of a resolution passed by said School Board on the 25th day of April A.D. 1876. ordering the sale of the following premises, Situate in the Town of Richwood, Union County, Ohio. Bounded on the North by Lots Numbers One and One Hundred & Fifty two, on the East by Clinton Street, on the South by Lot Number Six Hundred & Eight. and on the ~~East~~ West by Franklin Street, have caused said premises to be laid out into Lots, Streets and Alleys, as represented on the annexed plat, under the name and Style of the "School Lot Subdivision of Richwood Ohio".

And we do hereby dedicate to Public use all the said Streets and Alleys as represented on said Plat.

The annexed plat is made for the purpose of record.

The Lots are Numbered from 609 to 616 inclusive.

In Witness Whereof the said E.Y. King. President and S.M. Blake Clerk of said Richwood Union School Board have hereunto set their hands and seals this 16th day of March A.D. 1878.

Signed, sealed & acknowledged in presence of us.
W.B. Stubert
W.B. Duke.

E.Y. King (seal)
S.M. Blake (seal)

State of Ohio, County of Union s.s.

Be it remembered. That on the 16th day of March A.D. 1878, before me the Subscriber a Notary Public in and for said County personally came E.Y. King and S.M. Blake above named and acknowledged the signing and sealing thereof to be their Voluntary act and deed for the uses and purposes therein mentioned.

In Testimony Whereof I have hereunto subscribed my name and affixed my official seal on the day and year aforesaid.

W.B. Stubert.
Notary Public.

(Seal)